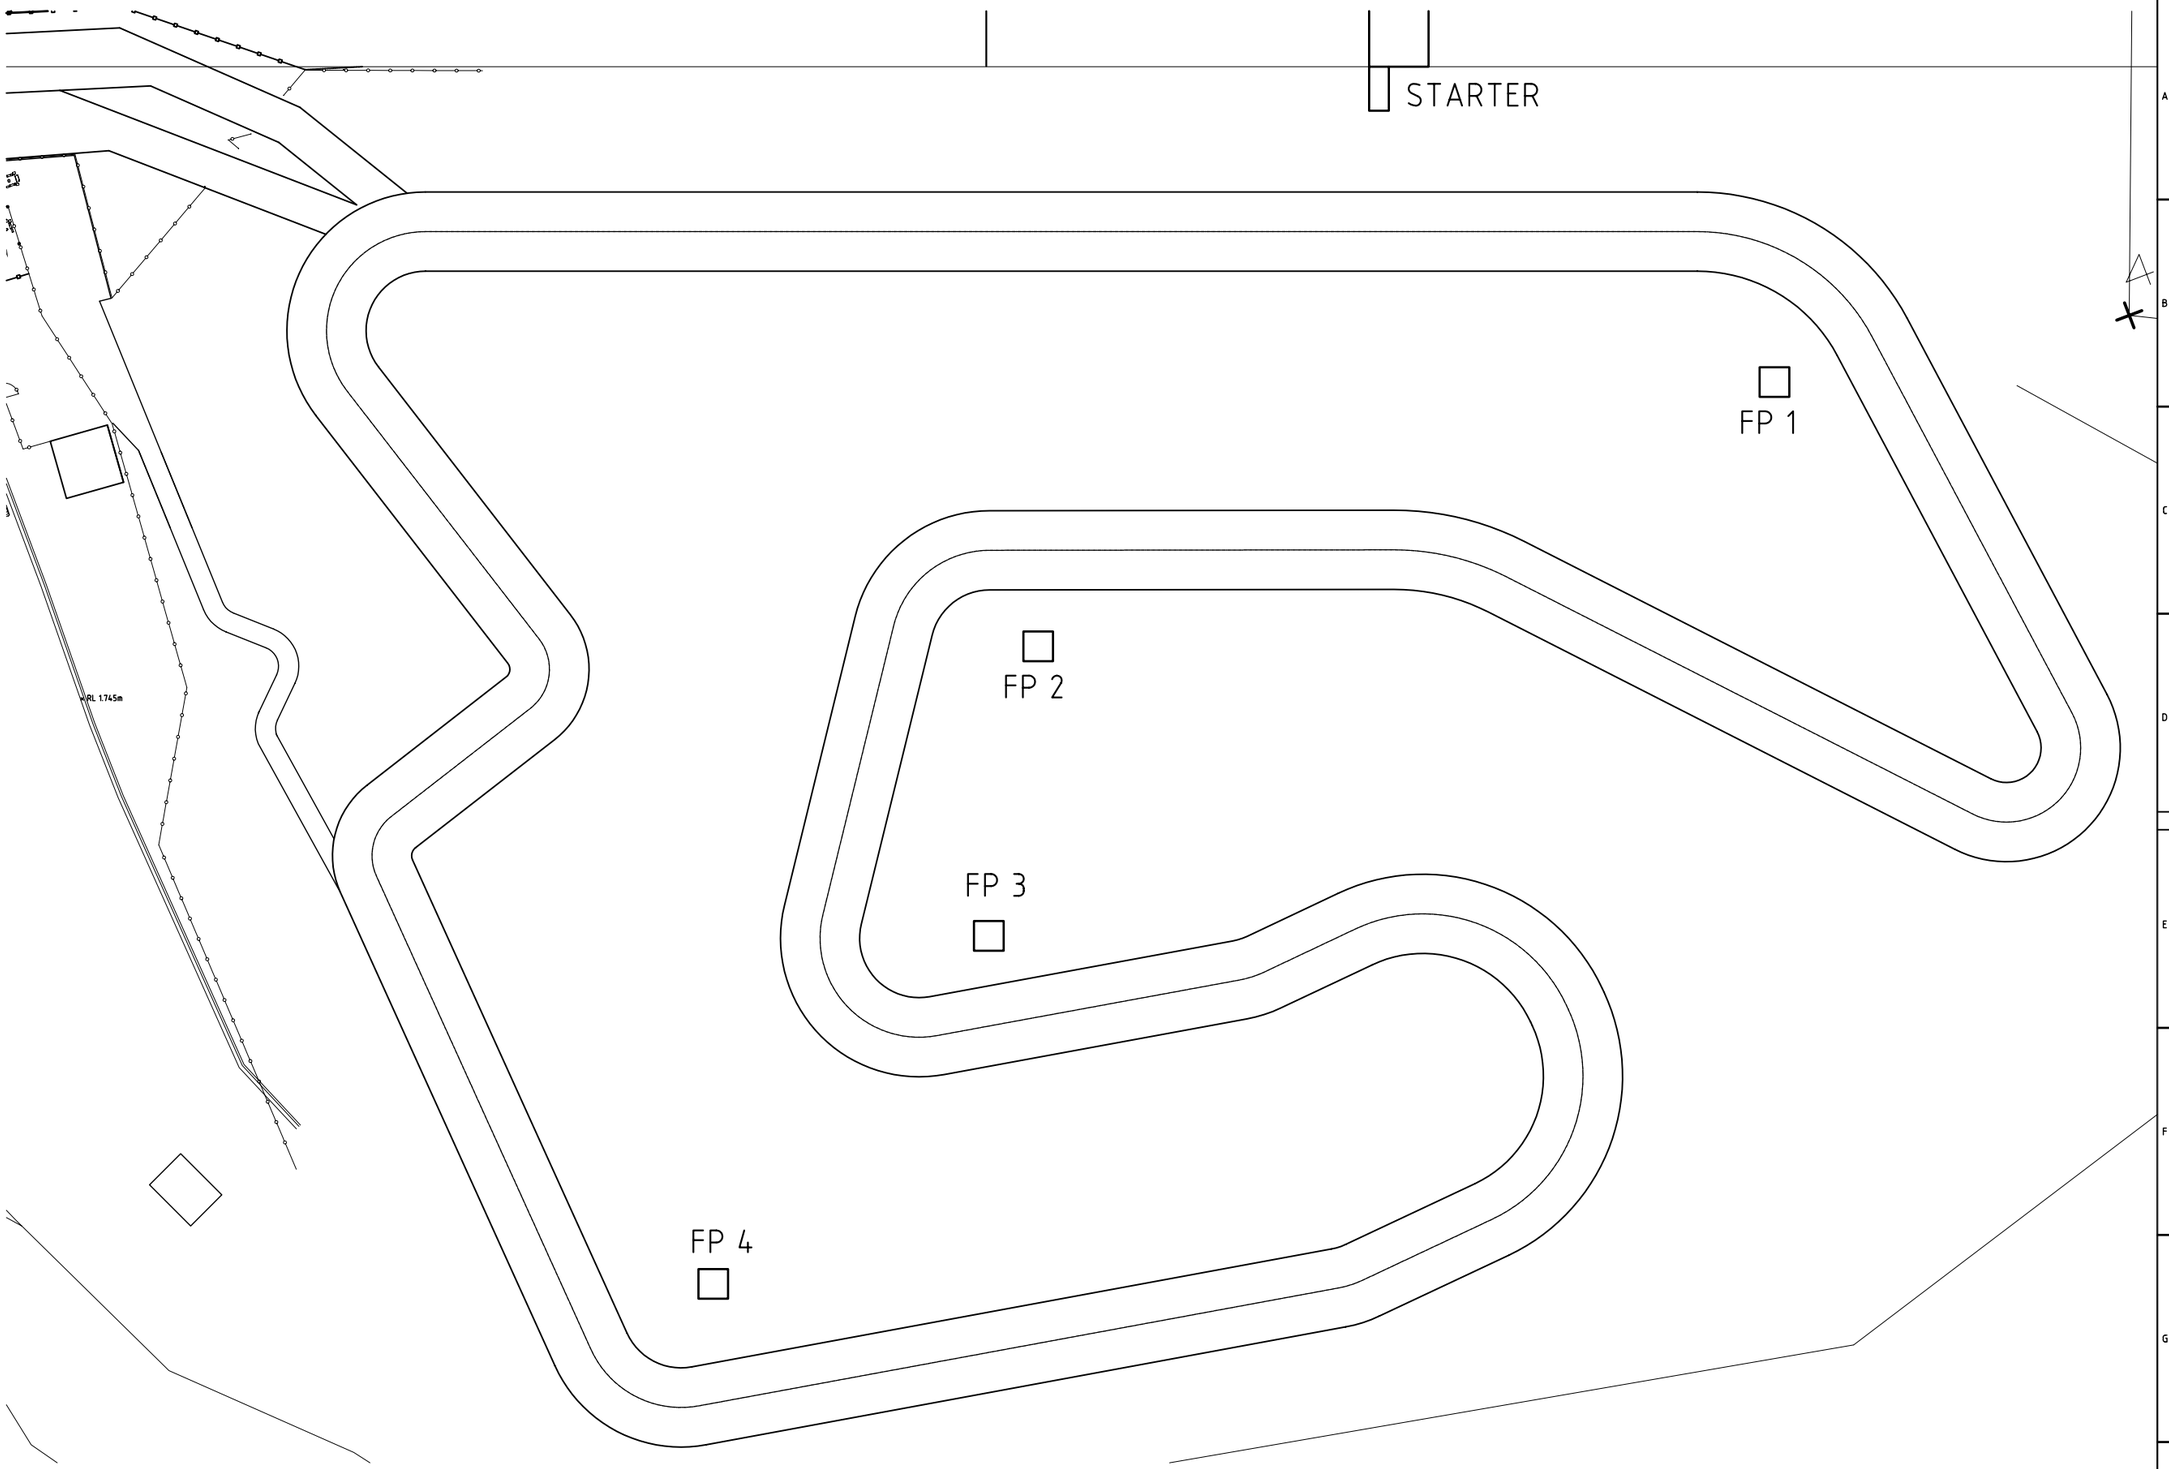

NO	DATE	REVISION	REFERENCE DRAWINGS	NUMBER

NOTES

APPROVAL	DATE

		DATE
DRAWING SCALE	1:200	
DRAWN BY	T. CURD	02/08/2002
REVIEWED BY		
APPROVED BY		
APPROVED BY		

ALL DIMENSIONS IN MILLIMETRES UNO.
DRAWN TO AS 1100. DO NOT SCALE.

PROPOSED NEW PIT AREA
REDEVELOPMENT FOR GLADSTONE KART CLUB
PIT LAYOUT

SHEET SIZE	PROJECT NO	DRAWING NUMBER	SHEET	REVISION
A1	COST CENTRE	2002-19		0

BORDER 0
SCALE